


ITEM NO.	DESCRIPTION	QTY.
1	UNION, 1", SCH80, BLACK PIPE	5
2	TEE, 1" NPT, SCH80, BLACK PIPE	6
3	SWAGELOK UNION TEE, SS-810-3	4
4	SWAGELOK TUBE FITTING, SS-TA-1-4	2
5	SWAGELOK MALE CONNECTOR, SS-810-8	16
6	SWAGELOK MALE CONNECTOR, SS-810-1-4	7
7	SWAGELOK BRANCH TEE, SS-810-3-4TTF	1
8	RELIEF VALVE, 350#	1
9	RELIEF VALVE, 289, 60# SET PRESSURE	1
10	REGULATOR, 627, 50# SET PRESSURE	1
11	REGULATOR, 1301, 150# SET PRESSURE	3
12	PRESSURE GAUGE, BOTTOM MOUNT, 600PSI	1
13	PRESSURE GAUGE, BOTTOM MOUNT, 100PSI	1
14	PRESSURE GAUGE, BACK MOUNT, 6000PSI	1
15	PRESSURE GAUGE, BACK MOUNT, 300PSI	1
16	PARKER BALL VALVE, 1" NPT	2
17	PARKER BALL VALVE 1/2" NPT	3
18	OASIS 1/2" NPT BALL VALVE	3
19	NIPPLE, 1" NPT, SCH80, 6" LG., BLACK PIPE	3
20	NIPPLE, 1" NPT, SCH80, 4" LG. BLACK PIPE	7
21	NIPPLE, 1" NPT, CLOSE, SCH80, BLACK PIPE	10
22	HEX REDUCING BUSHING, 1/2" TO 1" NPT	4
23	HEX REDUCING BUSHING, 1" TO 1/4"	3
24	ELBOW, 90, 1" NPT, SCH80, BLACK PIPE	4
25	ELBOW, 45, 1" NPT, SCH80, BLACK PIPE	4

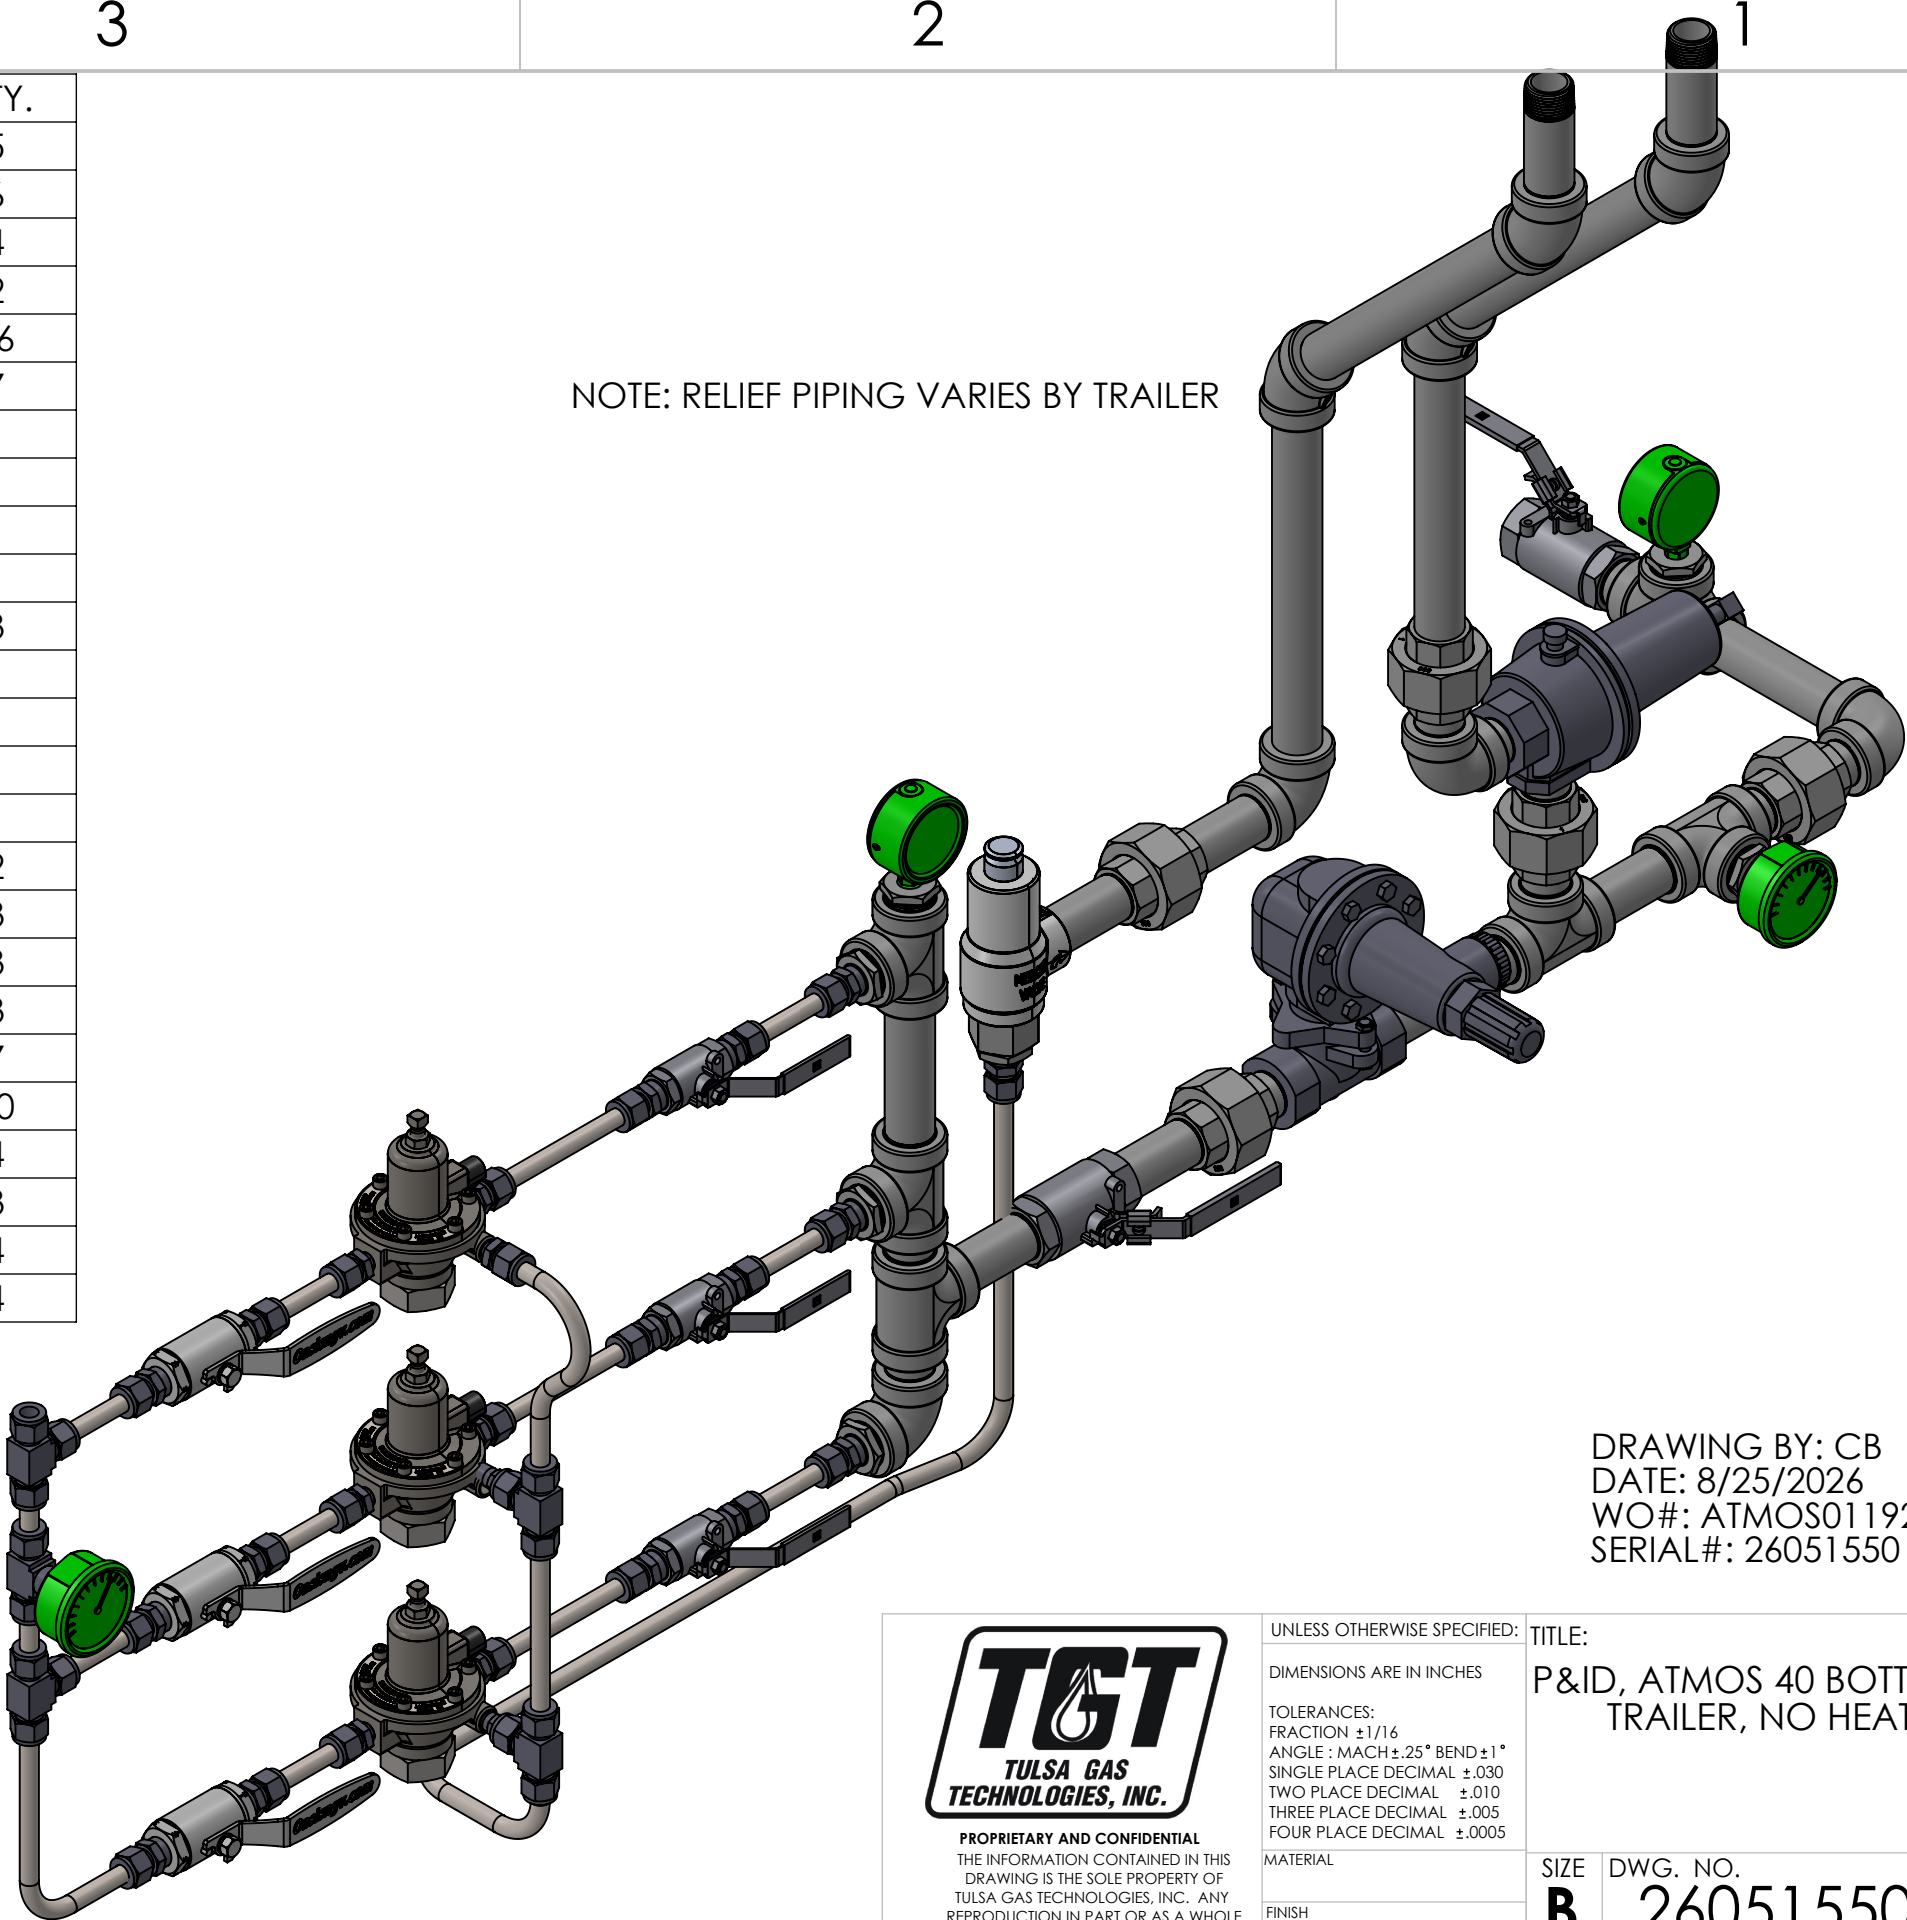

NOTE: RELIEF PIPING VARIES BY TRAILER


DRAWING BY: CB
DATE: 8/25/2026
WO#: ATMOS011926TS
SERIAL#: 26051550



PROPRIETARY AND CONFIDENTIAL
THE INFORMATION CONTAINED IN THIS
DRAWING IS THE SOLE PROPERTY OF
TULSA GAS TECHNOLOGIES, INC. ANY
REPRODUCTION IN PART OR AS A WHOLE
WITHOUT THE WRITTEN PERMISSION OF
TULSA GAS TECHNOLOGIES IS
PROHIBITED.

UNLESS OTHERWISE SPECIFIED:	TITLE:
DIMENSIONS ARE IN INCHES	P&ID, ATMOS 40 BOTTLE DOT TRAILER, NO HEATER
TOLERANCES: FRACTION ±1/16 ANGLE : MACH ±.25° BEND ±1° SINGLE PLACE DECIMAL ±.030 TWO PLACE DECIMAL ±.010 THREE PLACE DECIMAL ±.005 FOUR PLACE DECIMAL ±.0005	
MATERIAL	SIZE
FINISH	DWG. NO.
DO NOT SCALE DRAWING	SCALE: 1:5

REV	26051550	SHEET 1 OF 2
A	WEIGHT:	

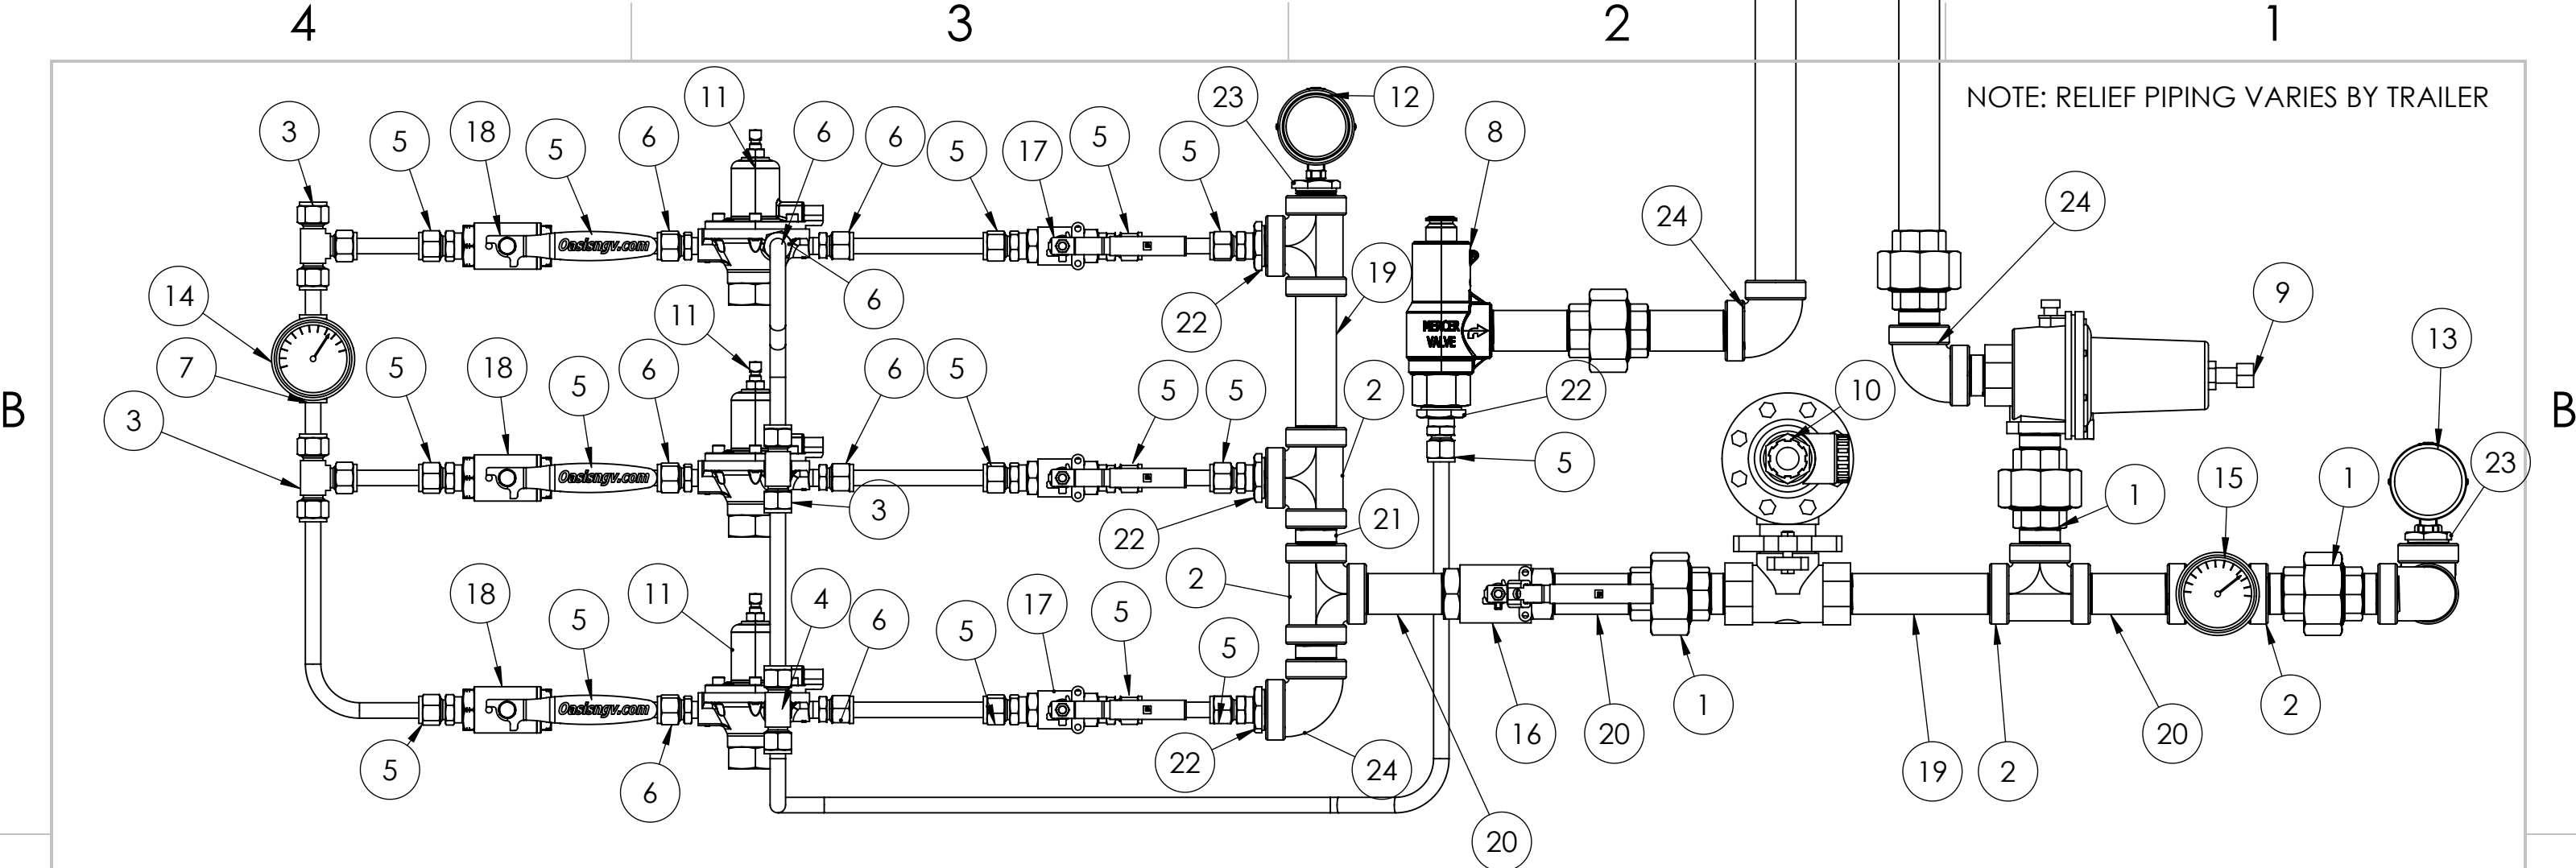

ITEM NO.	DESCRIPTION	QTY.	ITEM NO.	DESCRIPTION	QTY.
1	UNION, 1", SCH80, BLACK PIPE	5	18	OASIS 1/2" NPT BALL VALVE	3
2	TEE, 1" NPT, SCH80, BLACK PIPE	6	19	NIPPLE, 1" NPT, SCH80, 6" LG., BLACK PIPE	3
3	SWAGELOK UNION TEE, SS-810-3	4	20	NIPPLE, 1" NPT, SCH80, 4" LG. BLACK PIPE	7
4	SWAGELOK TUBE FITTING, SS-TA-1-4	2	21	NIPPLE, 1" NPT, CLOSE, SCH80, BLACK PIPE	10
5	SWAGELOK MALE CONNECTOR, SS-810-8	16	22	HEX REDUCING BUSHING, 1/2" TO 1" NPT	4
6	SWAGELOK MALE CONNECTOR, SS-810-1-4	7	23	HEX REDUCING BUSHING, 1" TO 1/4"	3
7	SWAGELOK BRANCH TEE, SS-810-3-4TTF	1	24	ELBOW, 90, 1" NPT, SCH80, BLACK PIPE	4
8	RELIEF VALVE, 350#	1	25	ELBOW, 45, 1" NPT, SCH80, BLACK PIPE	4
9	RELIEF VALVE, 289, 60# SET PRESSURE	1			
10	REGULATOR, 627, 50# SET PRESSURE	1			
11	REGULATOR, 1301, 150# SET PRESSURE	3			
12	PRESSURE GAUGE, BOTTOM MOUNT, 600PSI	1			
13	PRESSURE GAUGE, BOTTOM MOUNT, 100PSI	1			
14	PRESSURE GAUGE, BACK MOUNT, 6000PSI	1			
15	PRESSURE GAUGE, BACK MOUNT, 300PSI	1			
16	PARKER BALL VALVE, 1" NPT	2			
17	PARKER BALL VALVE 1/2" NPT	3			

DRAWING BY: CB
DATE: 8/25/2026
WO#: ATMOS011926TS



PROPRIETARY AND CONFIDENTIAL
THE INFORMATION CONTAINED IN THIS
DRAWING IS THE SOLE PROPERTY OF
TULSA GAS TECHNOLOGIES, INC. ANY
REPRODUCTION IN PART OR AS A WHOLE
WITHOUT THE WRITTEN PERMISSION OF
TULSA GAS TECHNOLOGIES IS
PROHIBITED.

UNLESS OTHERWISE SPECIFIED:		TITLE:		
DIMENSIONS ARE IN INCHES		P&ID, ATMOS 40 BOTTLE DOT TRAILER, NO HEATER		
TOLERANCES: FRACTION ±1/16 ANGLE : MACH ±.25° BEND ±1° SINGLE PLACE DECIMAL ±.030 TWO PLACE DECIMAL ±.010 THREE PLACE DECIMAL ±.005 FOUR PLACE DECIMAL ±.0005				
MATERIAL		SIZE	DWG. NO.	REV
FINISH		B	26051550	A
DO NOT SCALE DRAWING		SCALE: 1:5	WEIGHT:	SHEET 2 OF 2