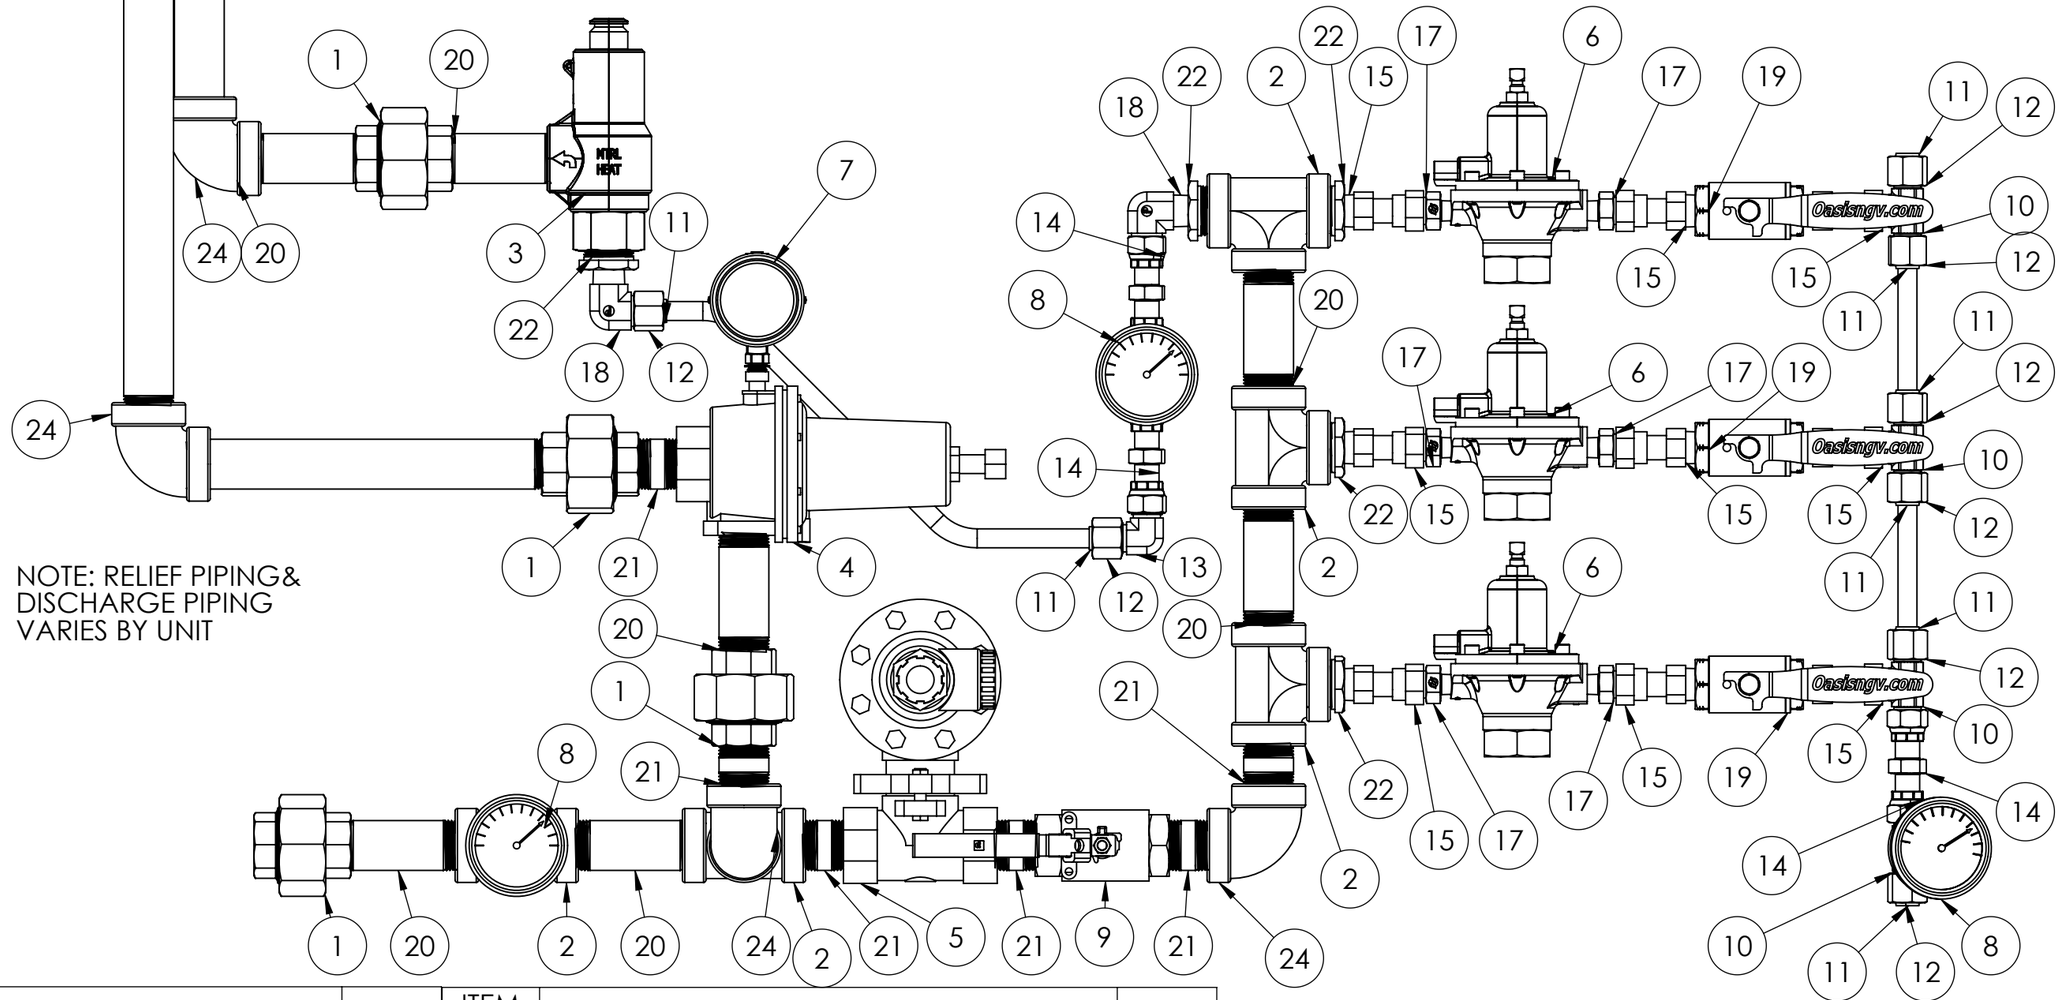


ITEM NO.	DESCRIPTION	QTY.	ITEM NO.	DESCRIPTION	QTY.
1	UNION, 1", SCH80, BLACK PIPE	4	13	ORFS ELBOW, 8-ELO-S	1
2	TEE, 1" NPT, SCH80, BLACK PIPE	5	14	ORFS ADAPTER, 8-HL6-S	3
3	RELIEF VALVE	1	15	ORFS ADAPTER, 8-8F6L-SS	9
4	RELIEF VALVE, 289	1	16	ORFS ADAPTER, 8-4G6L-SS	2
5	REGULATOR, 627	1	17	ORFS ADAPTER, 8-4FLO-SS	6
6	REGULATOR, 1301	3	18	OFS ELBOW, 8-8-CLO-S	2
7	PRESSURE GAUGE, BOTTOM MOUNT	1	19	OASIS 1/2" NPT BALL VALVE	3
8	PRESSURE GAUGE, BACK MOUNT	3	20	NIPPLE, 1" NPT, SCH80, 4" LG. BLACK PIPE	7
9	PARKER BALL VALVE, 1" NPT	1	21	NIPPLE, 1" NPT, CLOSE, SCH80, BLACK PIPE	7
10	ORFS TEE, 8-JLO-SS	5	22	HEX REDUCING BUSHING, 1/2" TO 1" NPT	5
11	ORFS SLEEVE, 8-TPL-S	8	23	HEX REDUCING BUSHING, 1" TO 1/4"	1
12	ORFS NUT, 8-BL-SS	8	24	ELBOW, 90, 1" NPT, SCH80, BLACK PIPE	4

DRAWING BY: CB
DATE: 10/13/2026
WO#: SOSTAR051326TS

TULSA GAS TECHNOLOGIES, INC.

PROPRIETARY AND CONFIDENTIAL
THE INFORMATION CONTAINED IN THIS DRAWING IS THE SOLE PROPERTY OF TULSA GAS TECHNOLOGIES, INC. ANY REPRODUCTION IN PART OR AS A WHOLE WITHOUT THE WRITTEN PERMISSION OF TULSA GAS TECHNOLOGIES IS PROHIBITED.

UNLESS OTHERWISE SPECIFIED:
DIMENSIONS ARE IN INCHES
TOLERANCES:
FRACTION ±1/16
ANGLE : MACH ±.25° BEND ±1°
SINGLE PLACE DECIMAL ±.030
TWO PLACE DECIMAL ±.010
THREE PLACE DECIMAL ±.005
FOUR PLACE DECIMAL ±.0005
MATERIAL
FINISH
DO NOT SCALE DRAWING

TITLE:
P&ID, SOUTHERN STAR 20 BOTTLE SKID, NO HEATER

SIZE B | DWG. NO. 26051551 | REV
SCALE: 1:4 | WEIGHT: | SHEET 1 OF 1