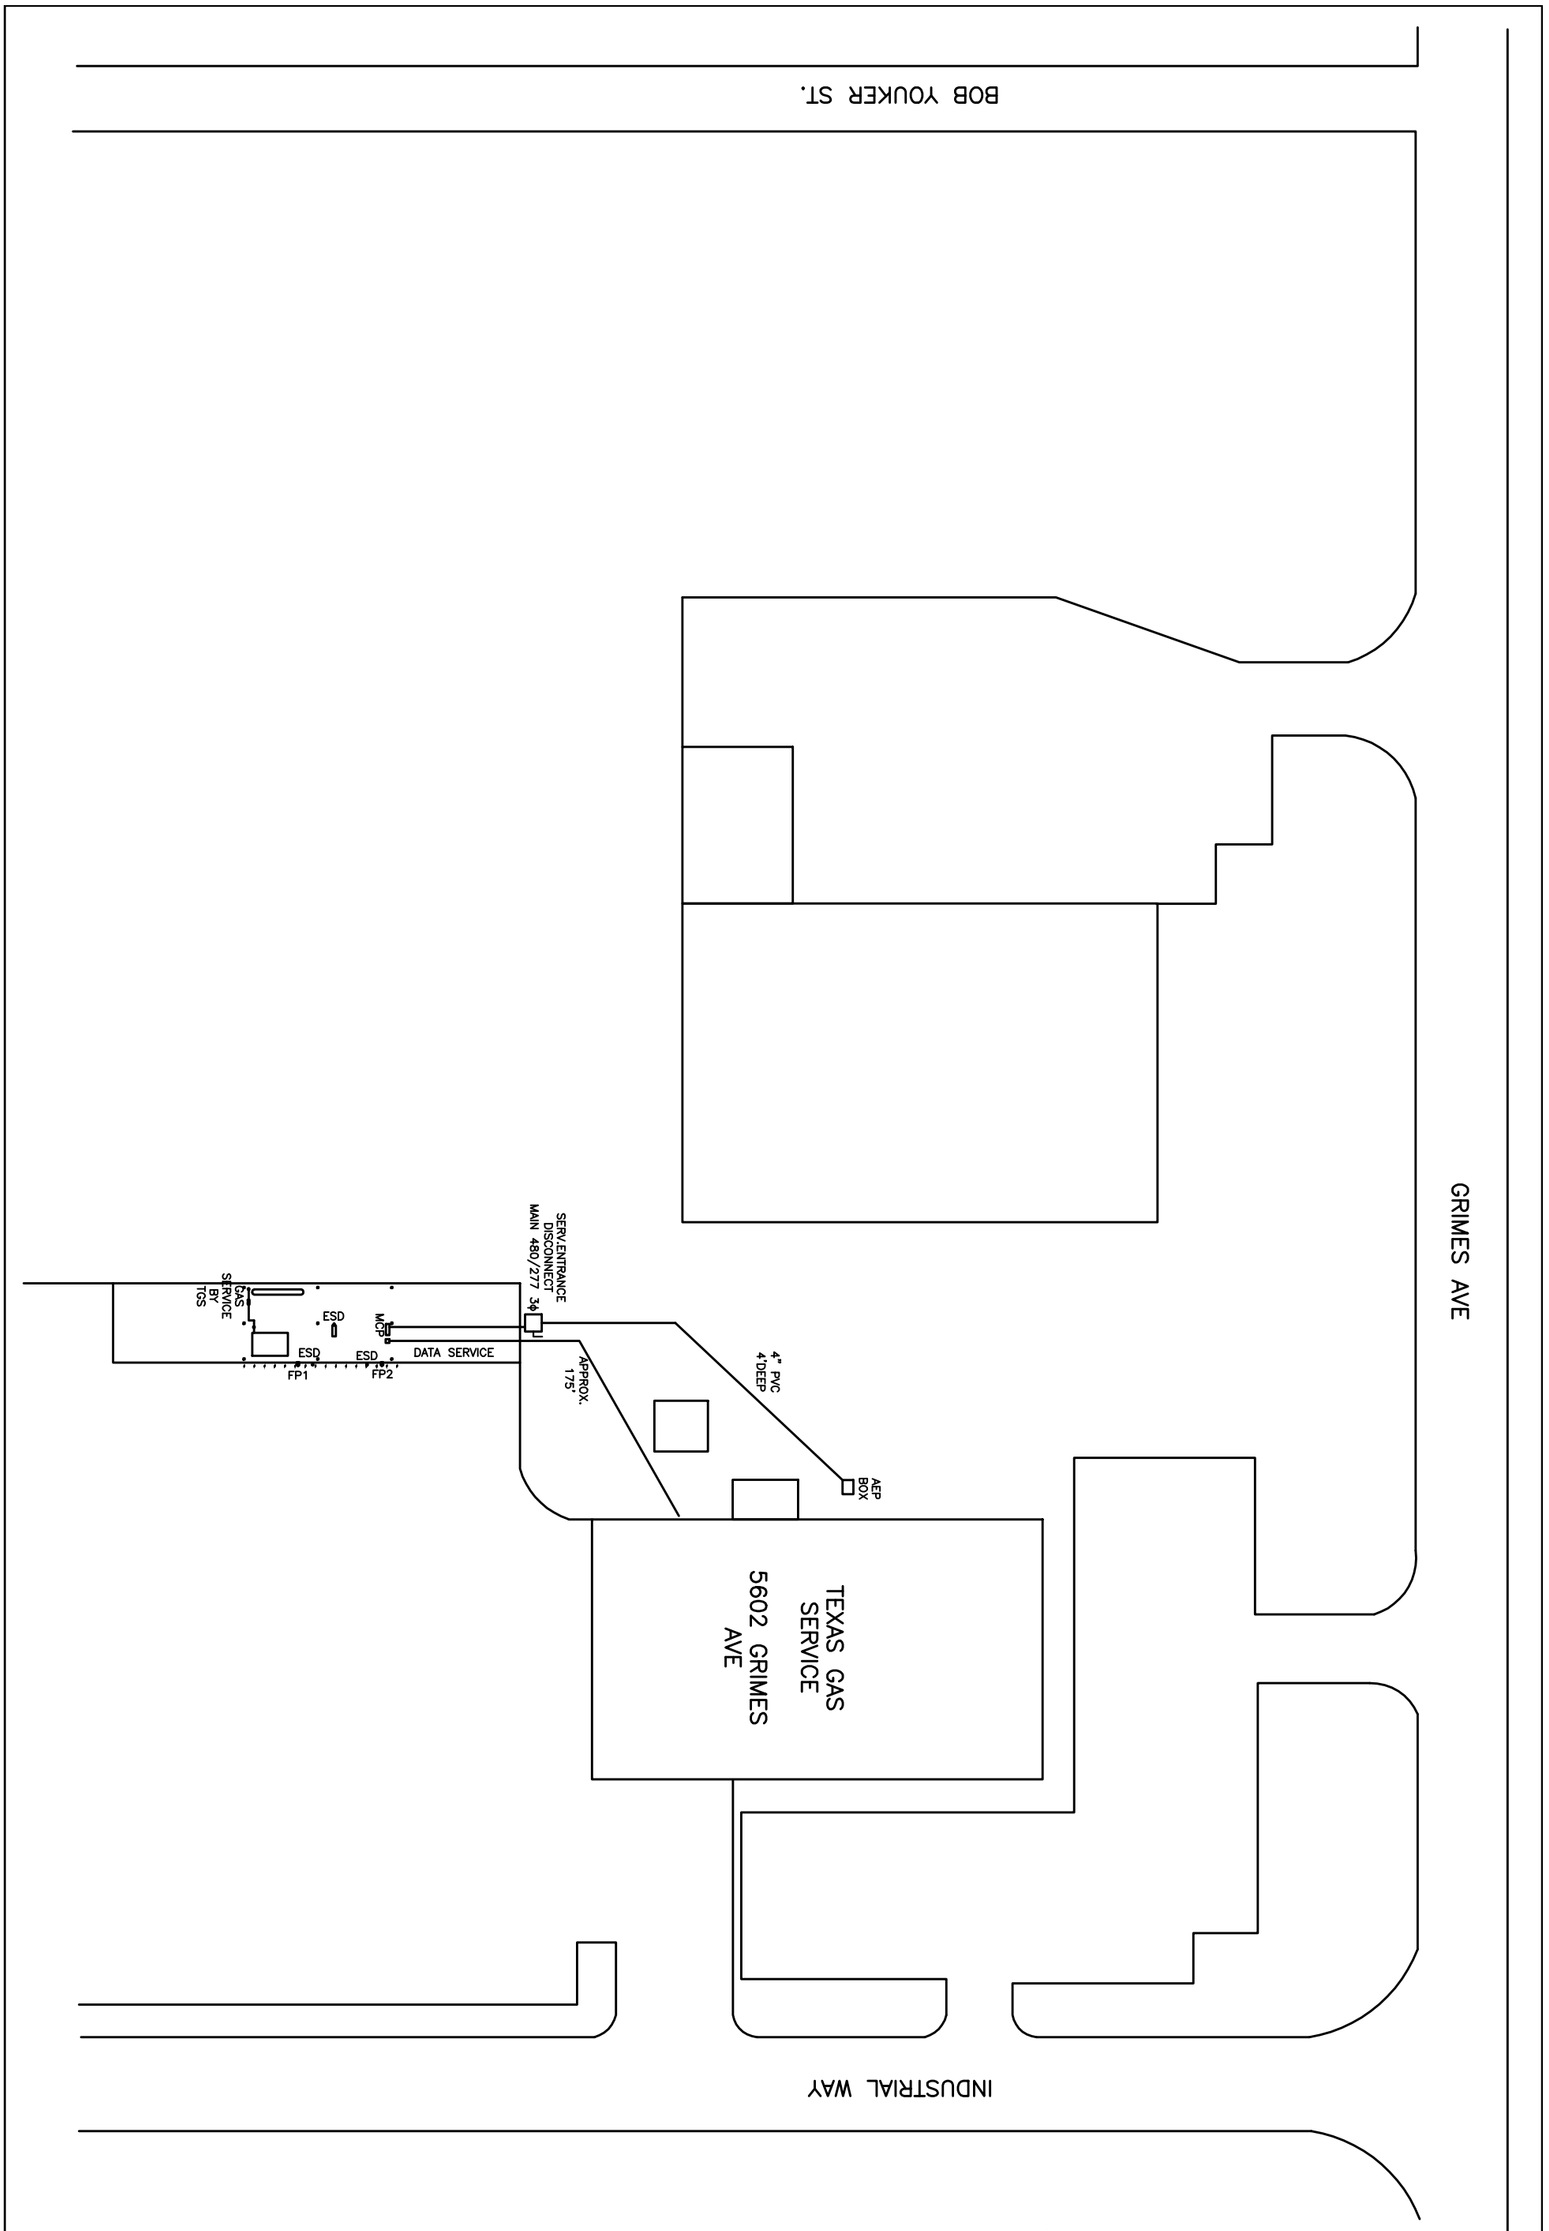

TULSA GAS TECHNOLOGIES, INC.
4809 South 101st East Avenue
Tulsa, OK 74146
918-665-2641
FAX: 918-665-2657

MODEL:	DRAWN BY: MB	DATE
SEQUENCE –	CHECKED BY: –	09-09-13
PROGRAM: –	APPROVED BY: –	
SERIAL NO.: –	PART: –	
WORK ORDER: –	DWG. NO. MAP 2	
MATERIAL: –	HARLINGEN, TX	

Grimes Ave

Grimes Ave

Bob Youker St

Bob Youker St

Bob Youker St

Bob Youker St

Industrial Way

Industrial Way

Industrial Way

5602 Grimes Avenue

Texas Gas Service

Fox Valley Molding

AEP BOX

4" PVC 4'DEEP

APPROX. 175'

SERV. ENTRANCE MAIN 480/277 3ϕ

DATA SERV

ESD

ESD

GAS SERVICE BY TGS

50 ft

Map

	DRAWN BY: MB	DATE
–	CHECKED BY: –	09–09–13
–	APPROVED BY: –	
–	PART: –	
–	DWG. NO. MAP	
–	HARLINGEN, TX	

MODEL:
SEQUENCE –
PROGRAM: –
SERIAL NO.: –
WORK ORDER: –
MATERIAL: –

TULSA GAS TECHNOLOGIES, INC.
4809 South 101st East Avenue
Tulsa, OK 74146
918–665–2641
FAX: 918–665–2657

TULSA GAS TECHNOLOGIES, INC.

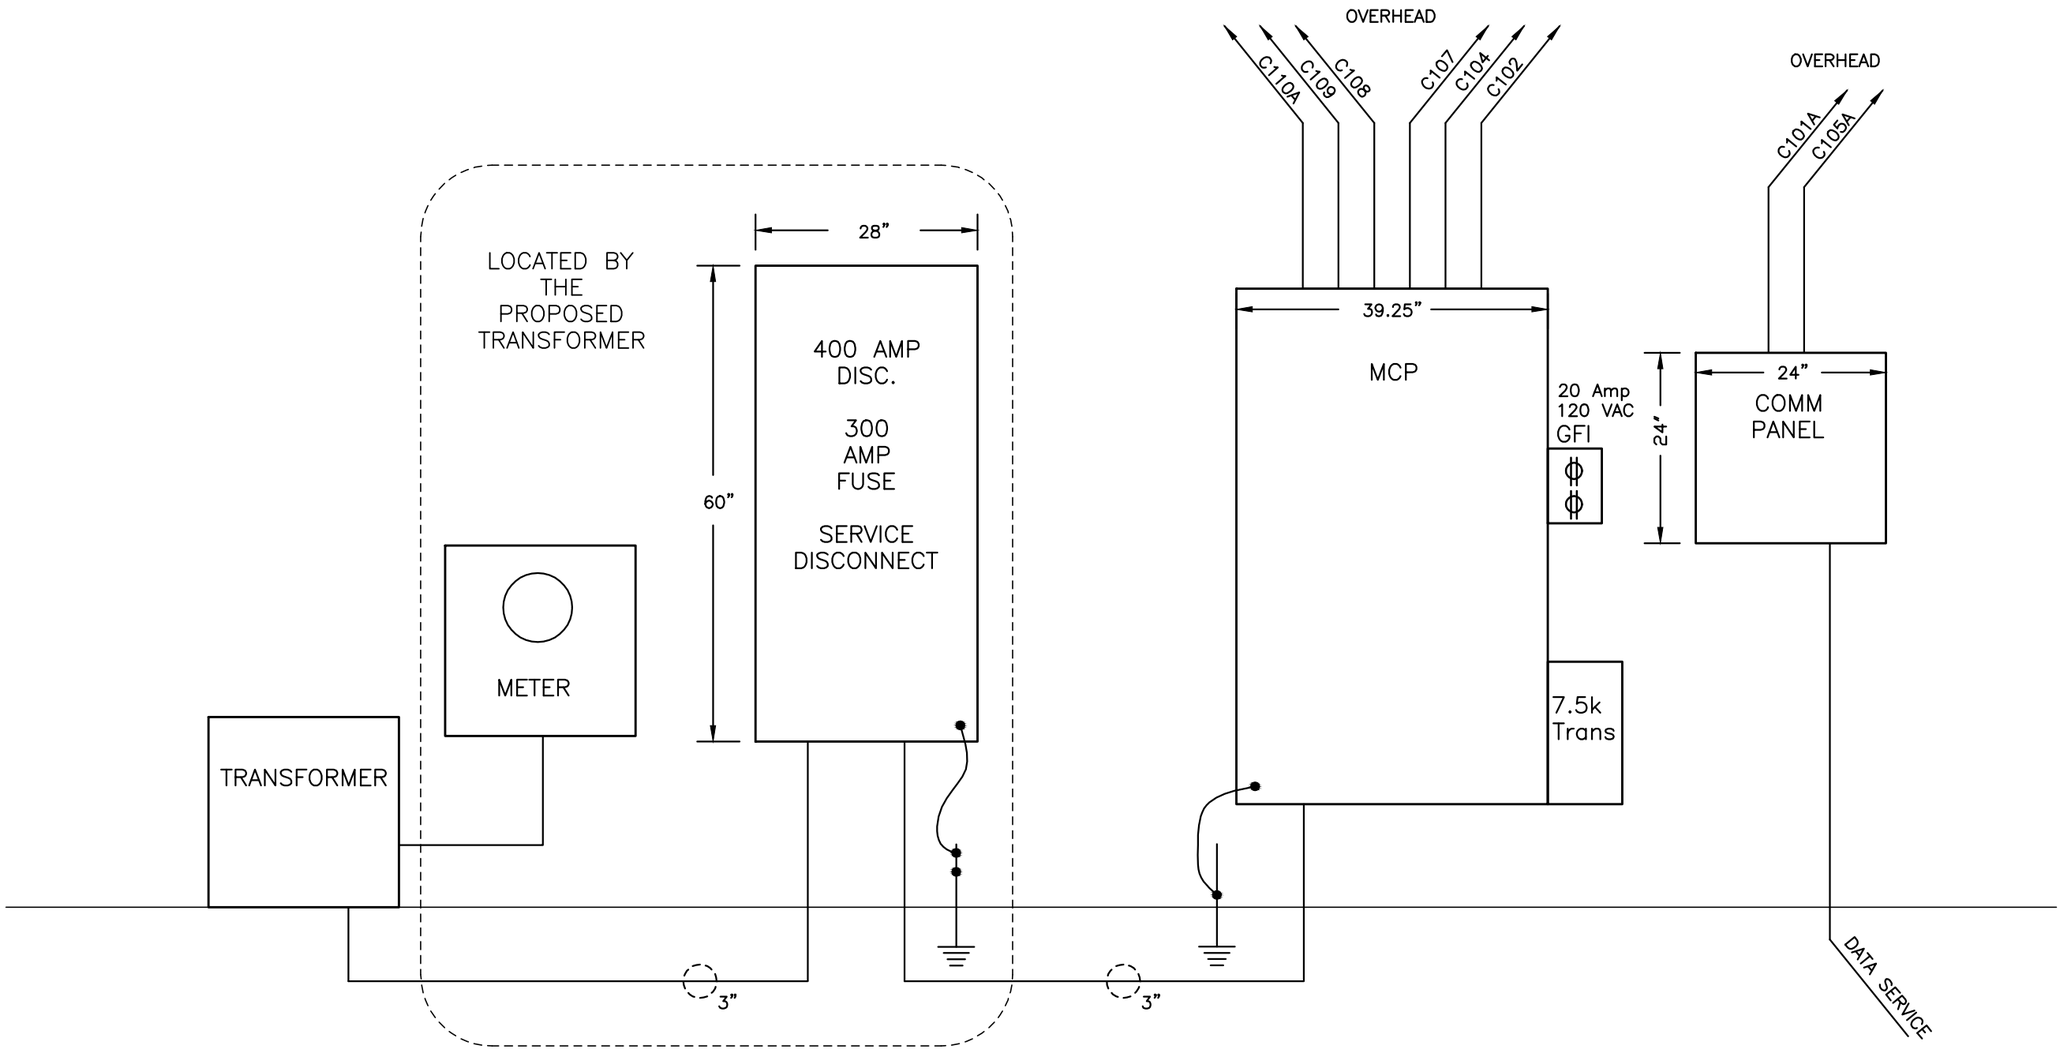

DRAWN BY:	MB
CHECKED BY:	–
APPROVED BY:	–
PART:	–
DWG. NO. PANEL LAYOUT	
HARLINGEN, TX	
DATE	09–09–13

MODEL:	
SEQUENCE	–
PROGRAM:	–
SERIAL NO.:	–
WORK ORDER:	–
MATERIAL:	–

TULSA GAS TECHNOLOGIES, INC.
4809 South 101st East Avenue
Tulsa, OK 74146
918–665–2641
FAX: 918–665–2657

TULSA GAS TECHNOLOGIES, INC.

DRAWN BY:	MB
CHECKED BY:	–
APPROVED BY:	–
PART:	–
DWG. NO.	ELECTRIC POINT TO POINT HARLINGEN, TX
DATE	09–09–13

MODEL:	
SEQUENCE	–
PROGRAM:	–
SERIAL NO.:	–
WORK ORDER:	–
MATERIAL:	–

TULSA GAS TECHNOLOGIES, INC.
4809 South 101st East Avenue
Tulsa, OK 74146
918–665–2641
FAX: 918–665–2657

TULSA GAS TECHNOLOGIES, INC.

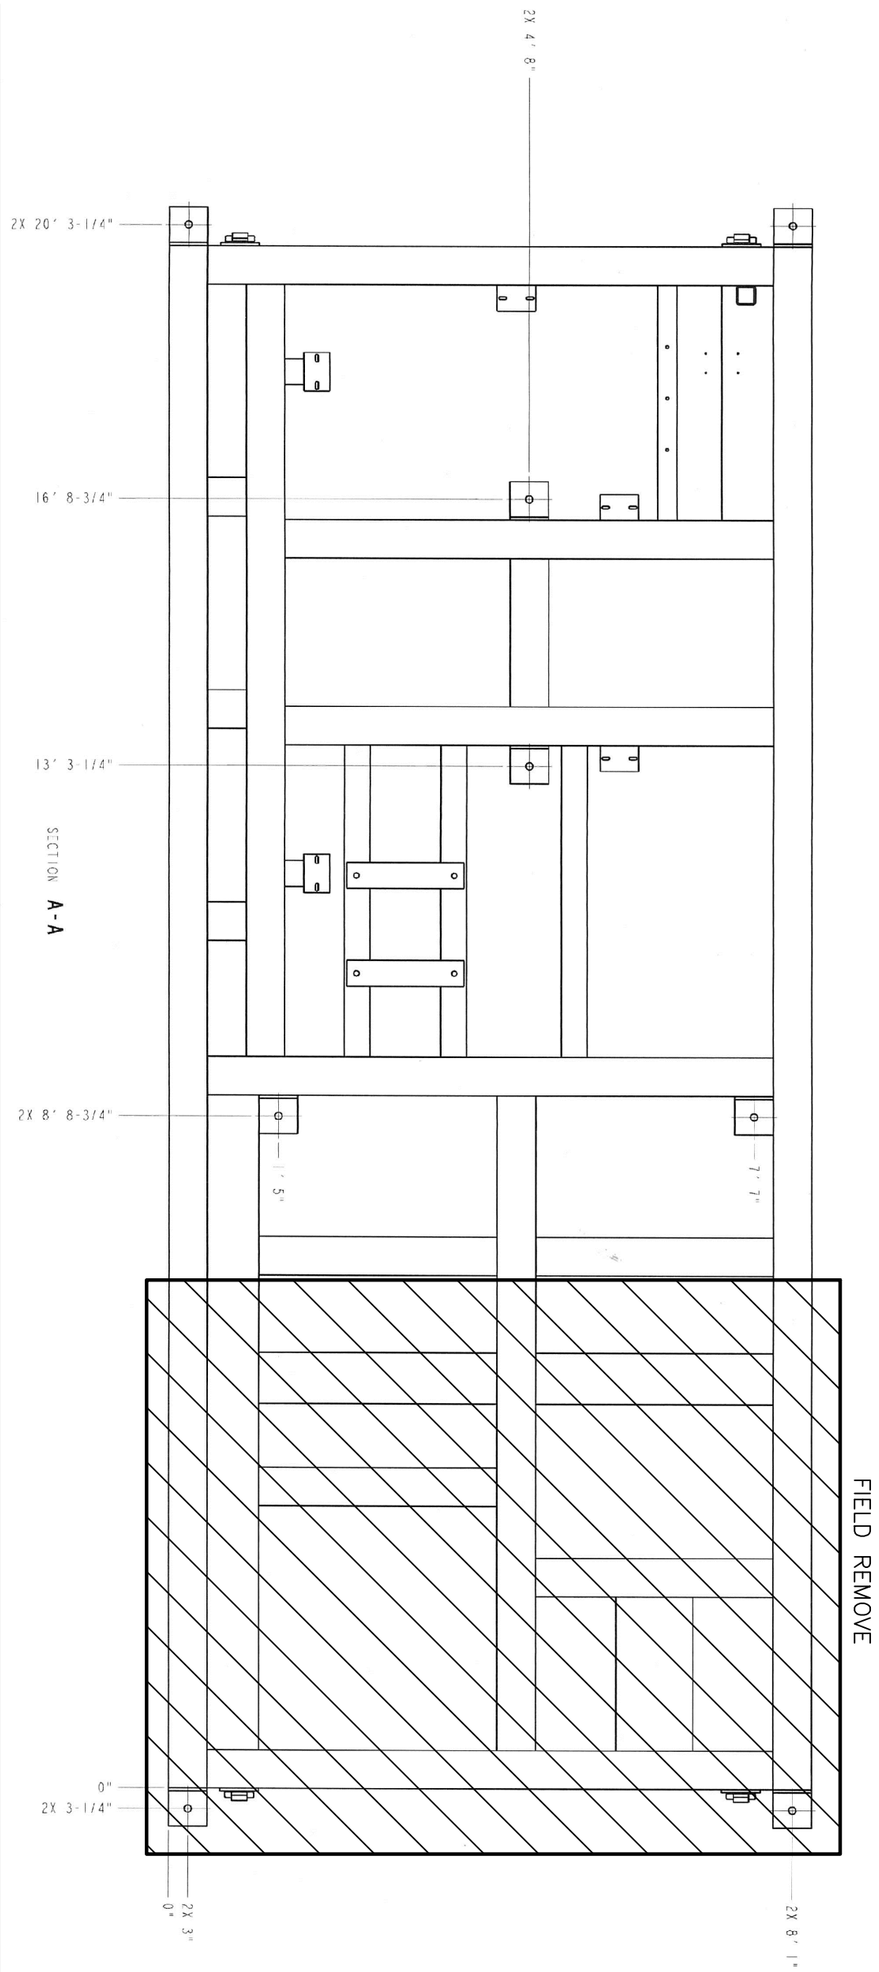

TULSA GAS TECHNOLOGIES, INC.
4809 South 101st East Avenue
Tulsa, OK 74146
918-665-2641
FAX: 918-665-2657

MODEL:	DRAWN BY: MB	DATE
SEQUENCE –	CHECKED BY: –	09-09-13
PROGRAM: –	APPROVED BY: –	
SERIAL NO.: –	PART: –	
WORK ORDER: –	DWG. NO. SKID CHANGE	
MATERIAL: –	HARLINGEN, TX	

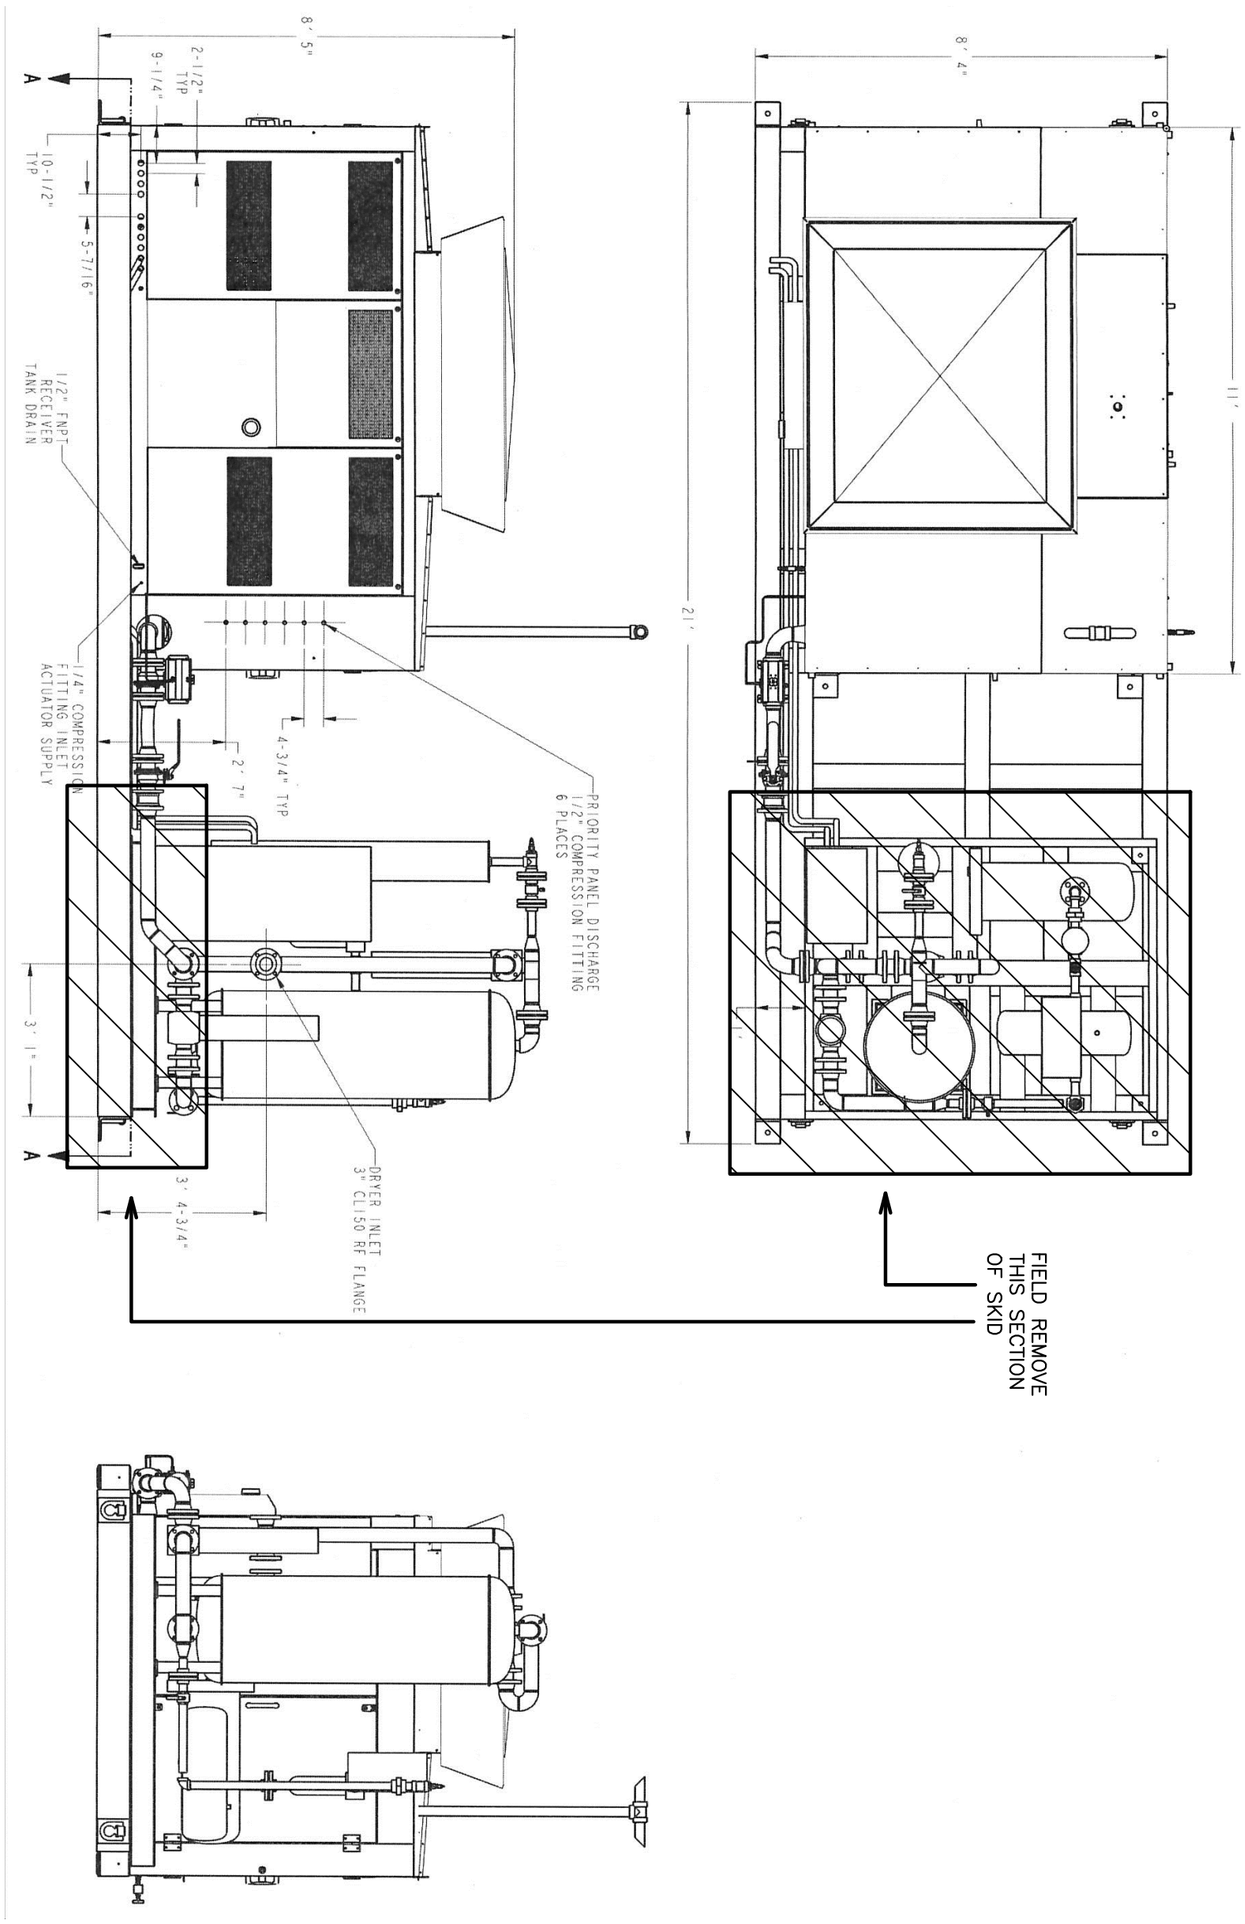

TULSA GAS TECHNOLOGIES, INC.
4809 South 101st East Avenue
Tulsa, OK 74146
918-665-2641
FAX: 918-665-2657

MODEL:		DRAWN BY: MB	DATE
SEQUENCE	–	CHECKED BY: –	09-09-13
PROGRAM:	–	APPROVED BY: –	
SERIAL NO.:	–	PART: –	
WORK ORDER:	–	DWG. NO. SKID CHANGE	
MATERIAL:	–	HARLINGEN, TX	

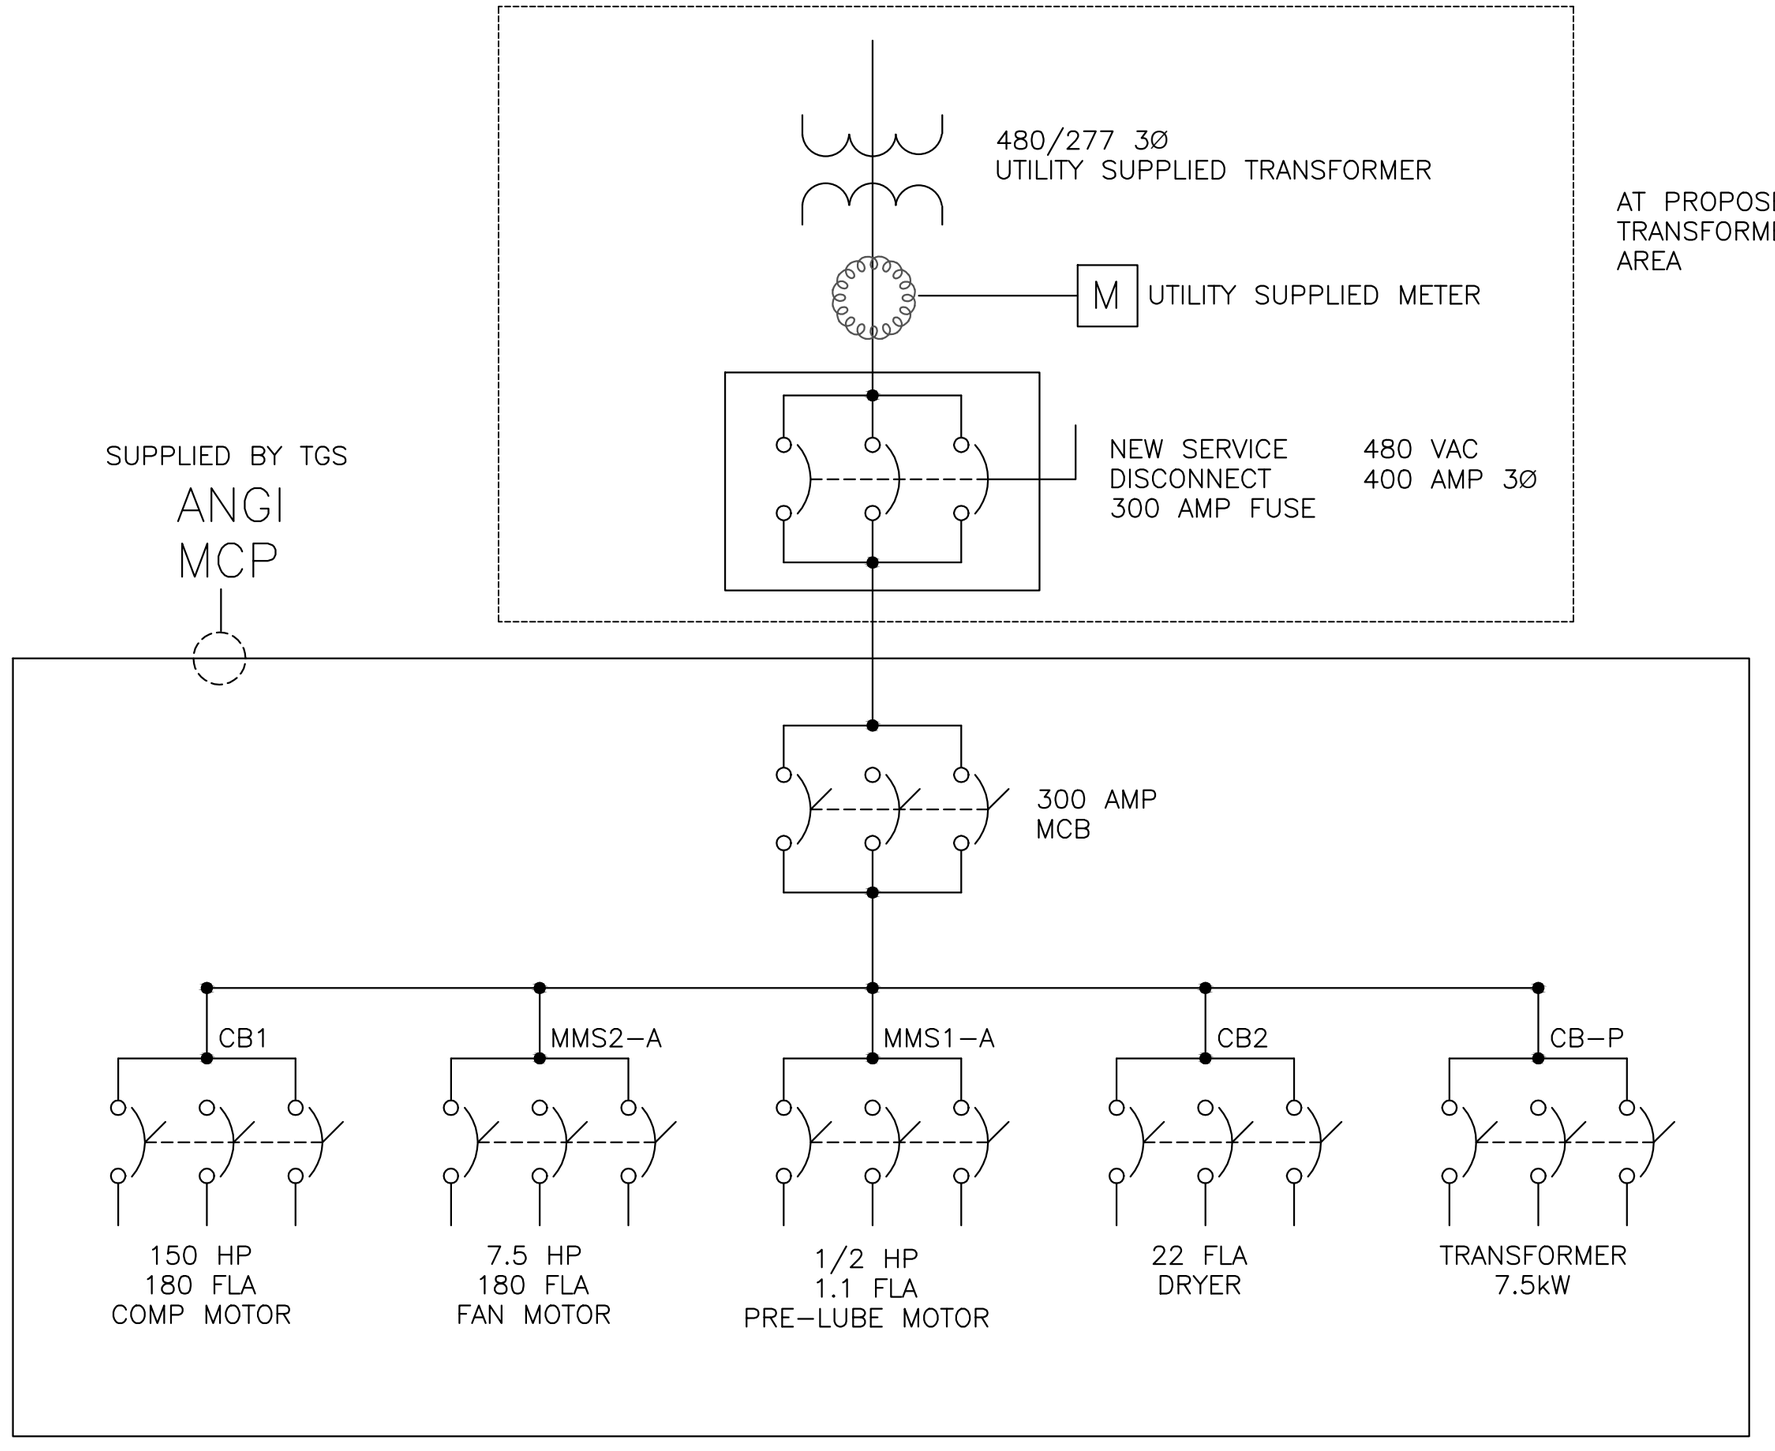

DRAWN BY:	MB
CHECKED BY:	–
APPROVED BY:	–
PART:	–
DWG. NO.	ONE LINE POWER HARLINGEN, TX
DATE	09-09-13
MODEL:	
SEQUENCE	–
PROGRAM:	–
SERIAL NO.:	–
WORK ORDER:	–
MATERIAL:	–

TULSA GAS TECHNOLOGIES, INC.
4809 South 101st East Avenue
Tulsa, OK 74146
918-665-2641
FAX: 918-665-2657

TULSA GAS TECHNOLOGIES, INC.

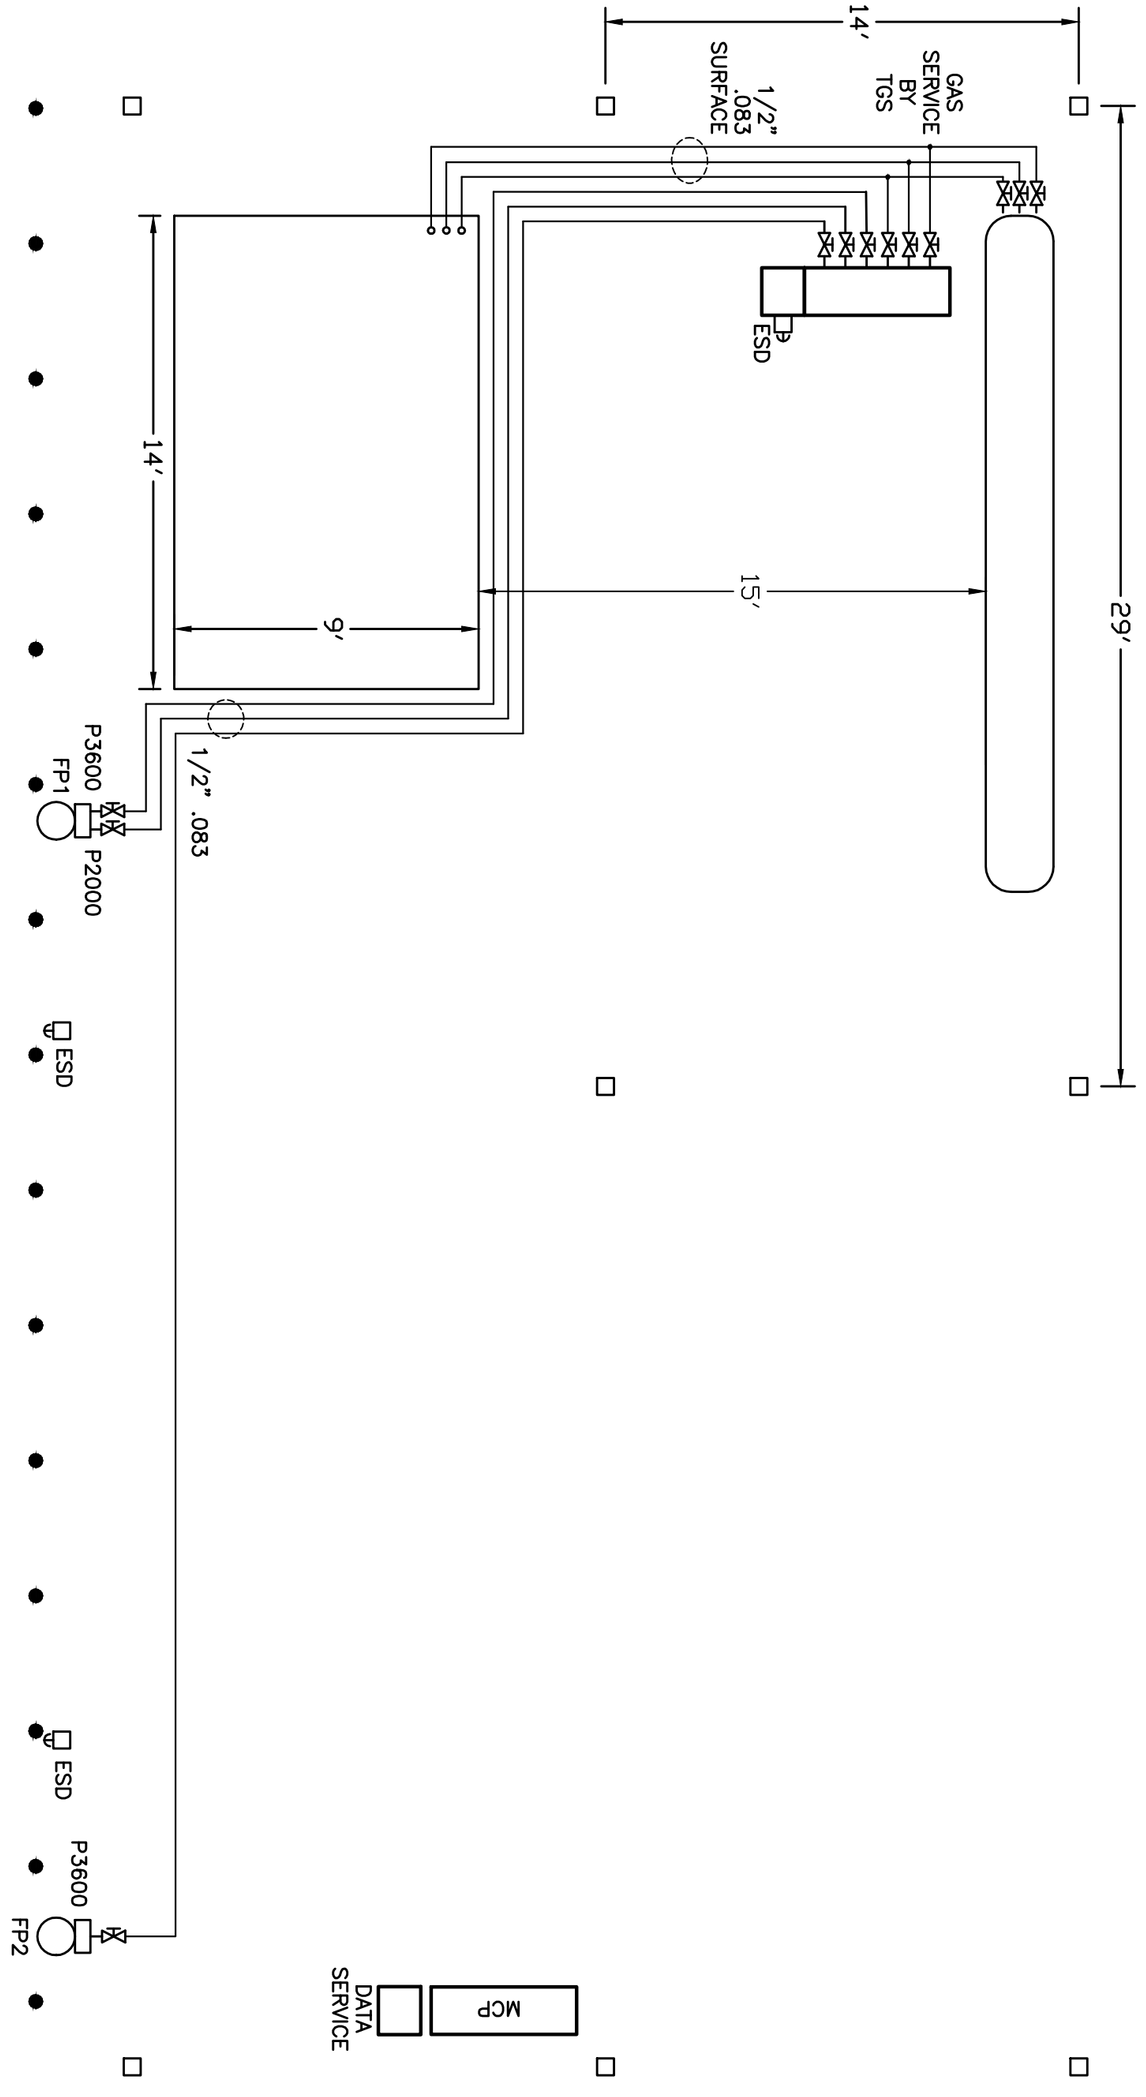

TULSA GAS TECHNOLOGIES, INC.
4809 South 101st East Avenue
Tulsa, OK 74146
918-665-2641
FAX: 918-665-2657

MODEL:		DRAWN BY: MB	DATE
SEQUENCE	–	CHECKED BY: –	09-09-13
PROGRAM:	–	APPROVED BY: –	
SERIAL NO.:	–	PART: –	
WORK ORDER:	–	DWG. NO. PIPE ALTERNATIVE	
MATERIAL:	–	HARLINGEN, TX	

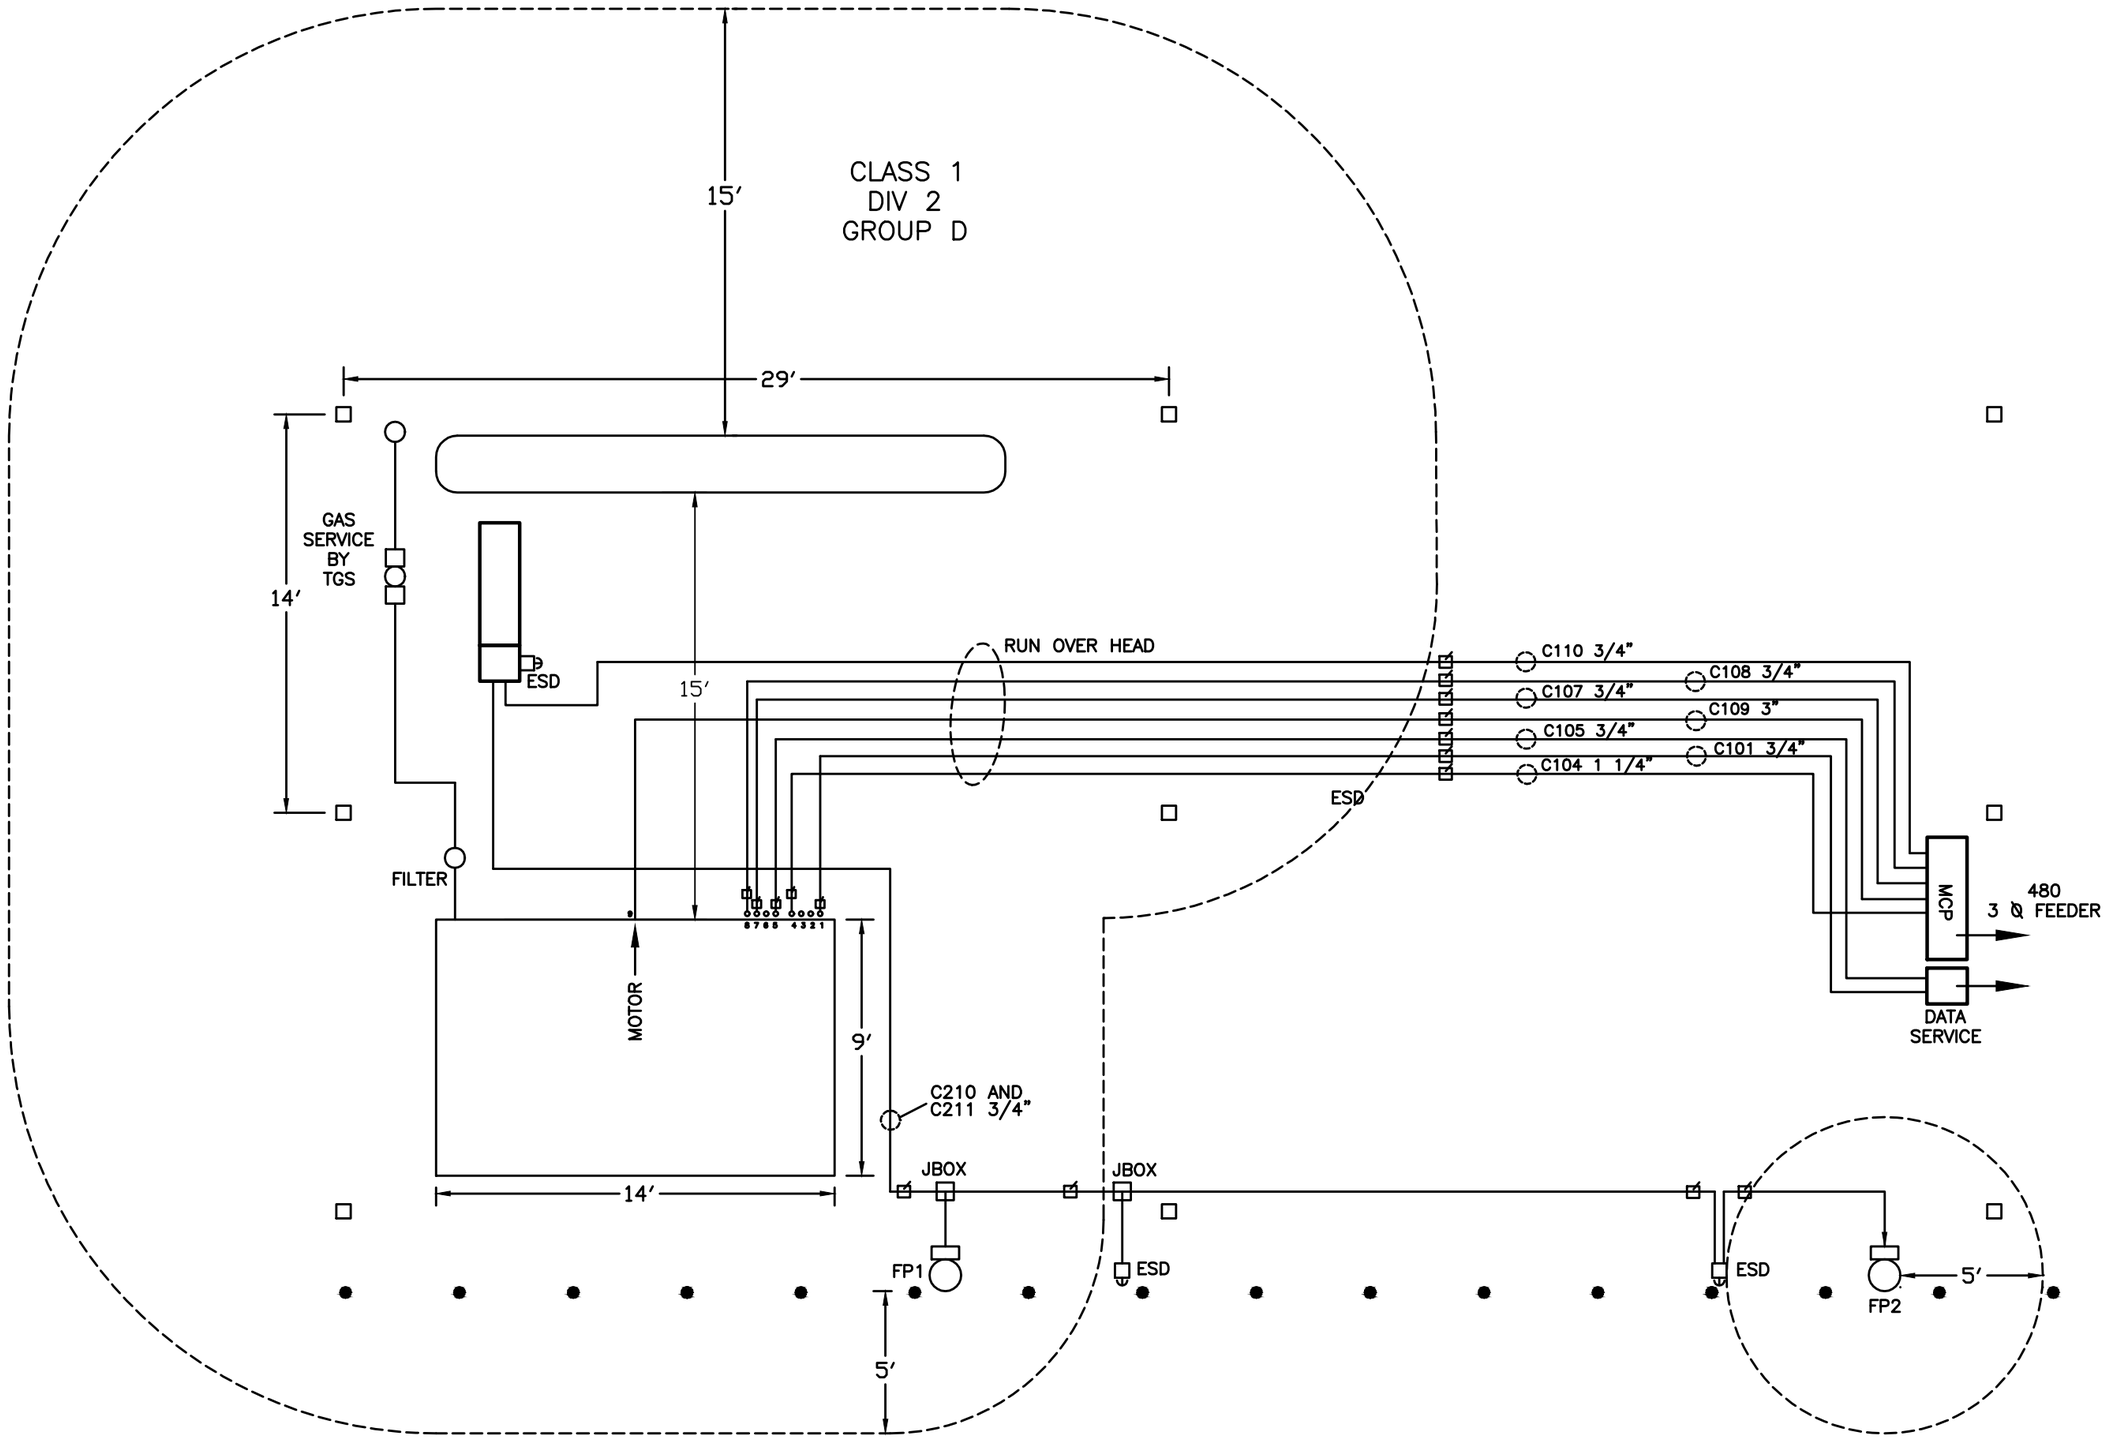

DRAWN BY:	MB
CHECKED BY:	–
APPROVED BY:	–
PART:	–
DWG. NO.	PIPE LAYOUT FOR ELECTRIC ALTERNATIVE
	HARLINGEN, TX

DATE	09–09–13
MODEL:	–
SEQUENCE	–
PROGRAM:	–
SERIAL NO.:	–
WORK ORDER:	–
MATERIAL:	–

TULSA GAS TECHNOLOGIES, INC.
4809 South 101st East Avenue
Tulsa, OK 74146
918–665–2641
FAX: 918–665–2657

TULSA GAS TECHNOLOGIES, INC.